


**EXISTING TYPICAL SECTION  
WEST ILES AVENUE**

FROM STATION 13+50.00 TO STATION 15+10.00

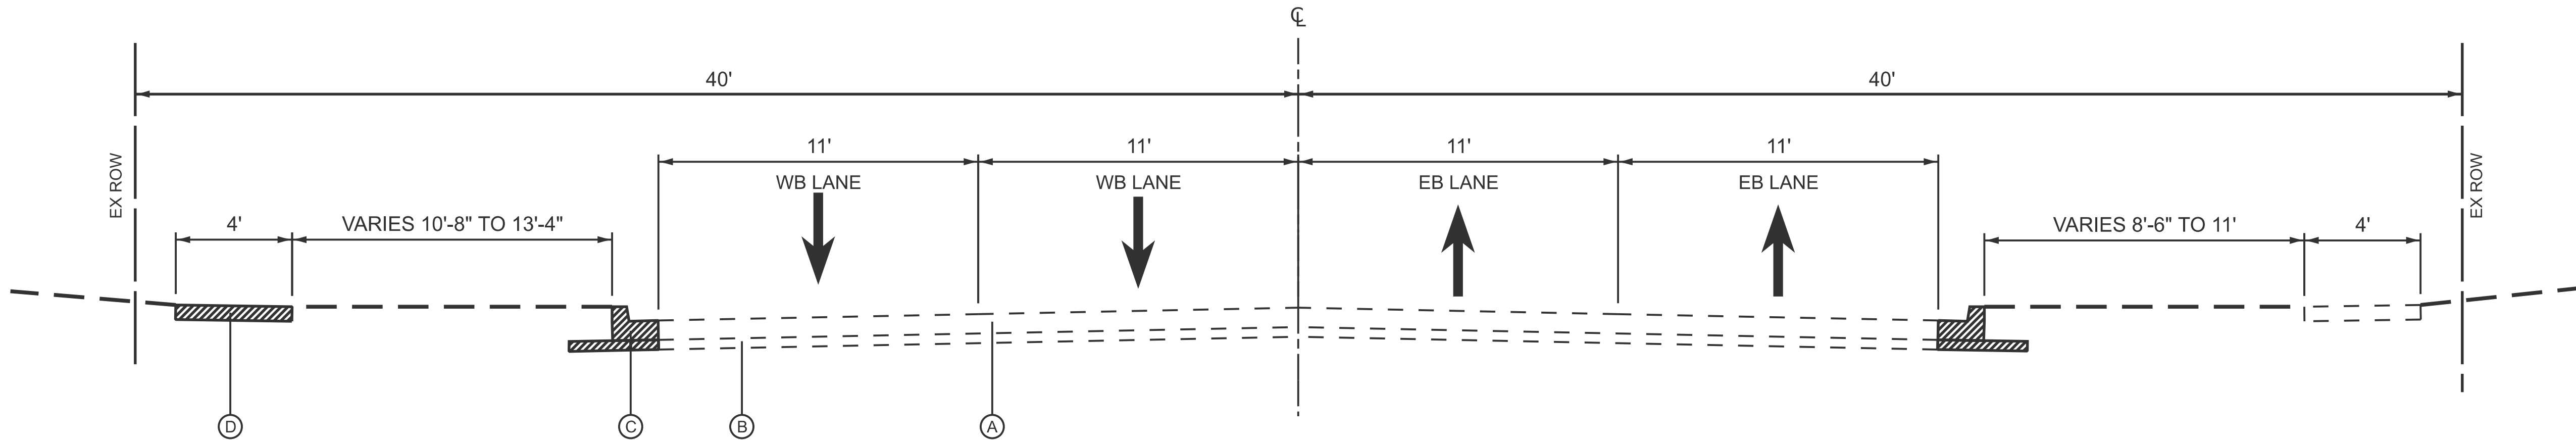

**EXISTING TYPICAL SECTION  
WEST ILES AVENUE**

FROM STATION 15+10.00 TO STATION 21+50.00

- (A) EXISTING CONCRETE SURFACE COURSE
- (B) EXISTING PORTLAND CEMENT CONCRETE BASE
- (C) EXISTING COMB. CONC. CURB AND GUTTER, TYPE B-6.12
- (D) EXISTING PORTLAND CEMENT CONCRETE SIDEWALK

 REMOVAL ITEM

MODEL: Default  
FILE NAME: X:\Production\Files\2021\421-2002\PPJ02\CAD\CAD Sheets\421-2002\_Border.dgn




|           |   |          |   |         |   |
|-----------|---|----------|---|---------|---|
| USER NAME | = | DESIGNED | - | REVISED | - |
|           |   | DRAWN    | - | REVISED | - |
|           |   | CHECKED  | - | REVISED | - |
| PLOT DATE | = | DATE     | - | REVISED | - |

STATE OF ILLINOIS  
DEPARTMENT OF TRANSPORTATION

WEST ILES AVENUE - WEST WHITE OAKS DRIVE TO IL ROUTE 4  
EXISTING TYPICAL SECTIONS


SCALE: NTS      SHEET      OF      SHEETS      STA.      TO STA.

|                           |                |          |              |           |
|---------------------------|----------------|----------|--------------|-----------|
| F.A.U. RTE.               | SECTION        | COUNTY   | TOTAL SHEETS | SHEET NO. |
| 8047                      | 24-00500-00-WR | SANGAMON |              |           |
| CONTRACT NO.              |                |          |              |           |
| ILLINOIS FED. AID PROJECT |                |          |              |           |

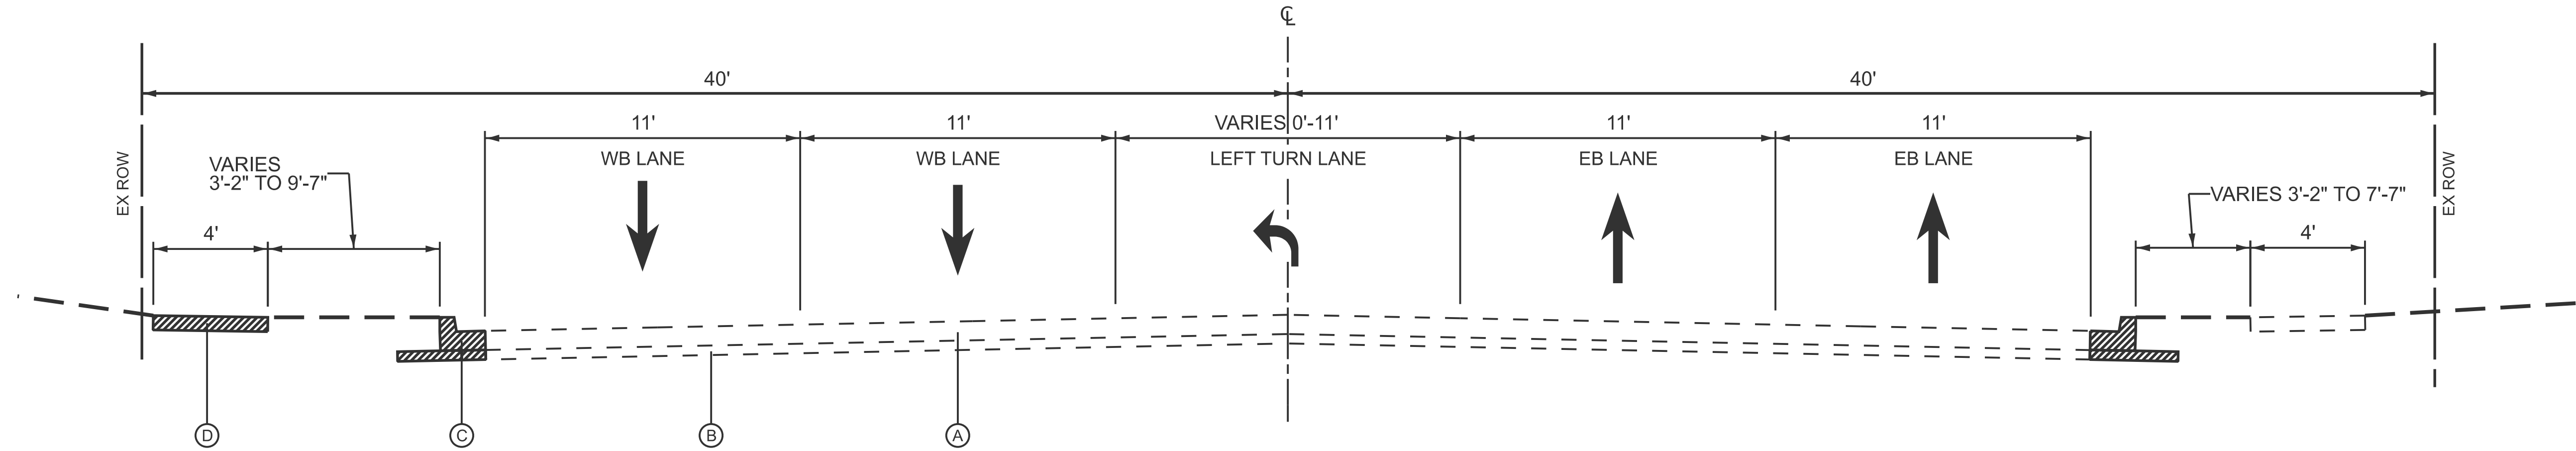

**EXISTING TYPICAL SECTION  
WEST ILES AVENUE**

FROM STATION 21+50.00 TO STATION 24+50.00

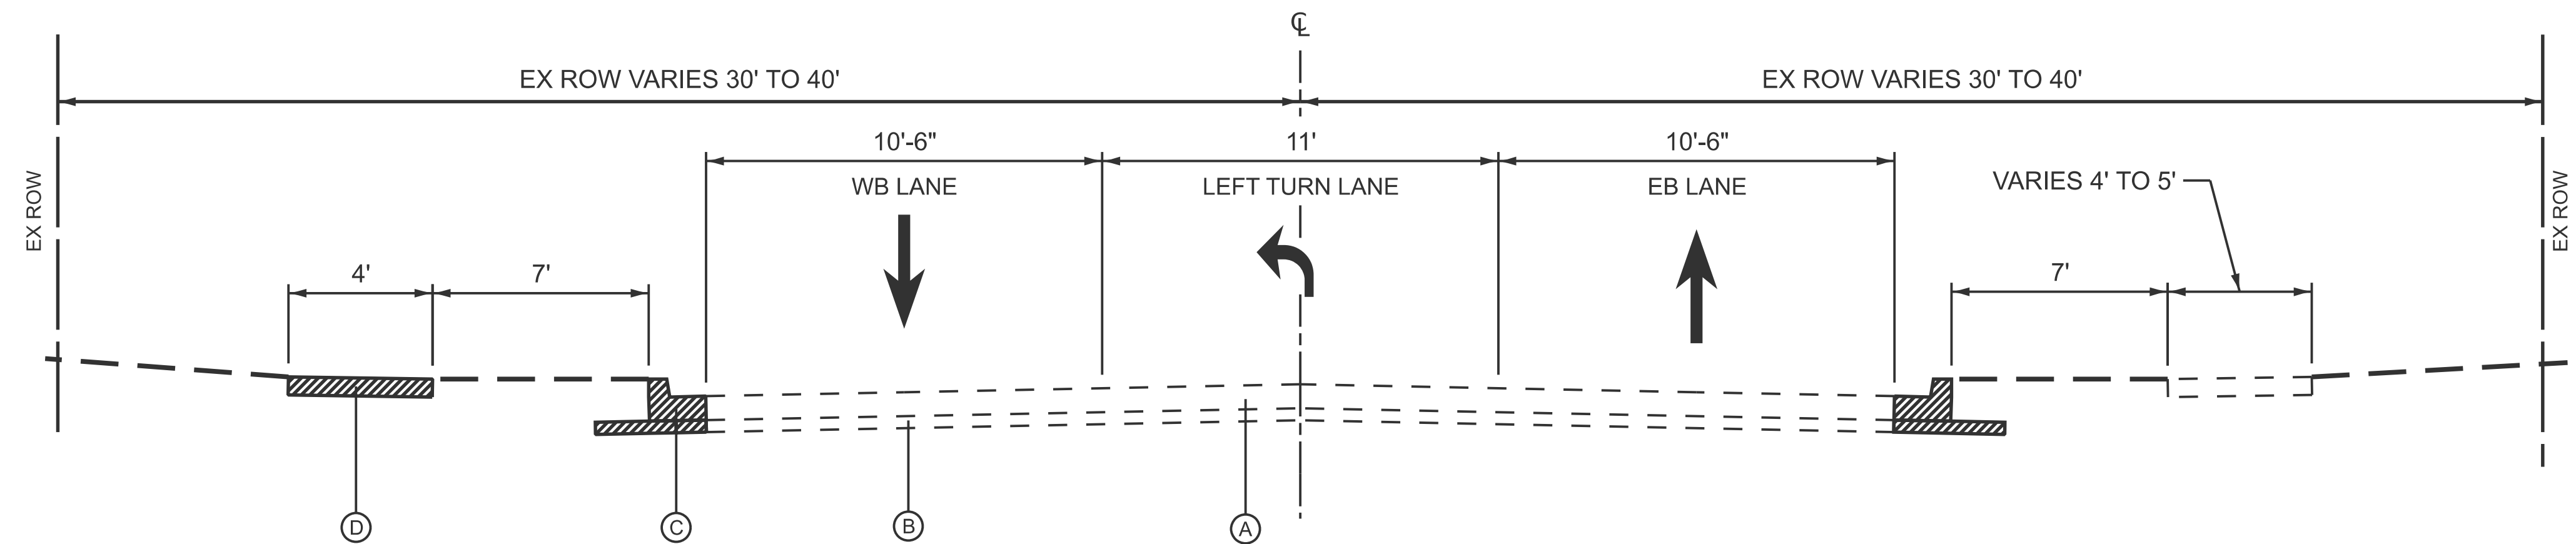

**EXISTING TYPICAL SECTION  
WHITE OAKS DRIVE**

FROM STATION 98+80.00 TO STATION 102+10.00

- (A) EXISTING CONCRETE SURFACE COURSE
- (B) EXISTING PORTLAND CEMENT CONCRETE BASE
- (C) EXISTING COMB. CONC. CURB AND GUTTER, TYPE B-6.12
- (D) EXISTING PORTLAND CEMENT CONCRETE SIDEWALK

 REMOVAL ITEM

MODEL: Default  
FILE NAME: X:\Production\Files\2021\421-2002\PPJ-02\CAD\CAD Sheets\421-2002\_Border.dgn



|           |   |          |   |
|-----------|---|----------|---|
| USER NAME | = | DESIGNED | - |
|           |   | DRAWN    | - |
|           |   | CHECKED  | - |
| PLOT DATE | = | DATE     | - |

|         |   |
|---------|---|
| REVISED | - |
| REVISED | - |
| REVISED | - |
| REVISED | - |


STATE OF ILLINOIS  
DEPARTMENT OF TRANSPORTATION

WEST ILES AVENUE - WEST WHITE OAKS DRIVE TO IL ROUTE 4  
EXISTING TYPICAL SECTIONS

SCALE: NTS SHEET OF SHEETS STA. TO STA.

|                           |                |          |                 |              |
|---------------------------|----------------|----------|-----------------|--------------|
| F.A.U.<br>RTE.            | SECTION        | COUNTY   | TOTAL<br>SHEETS | SHEET<br>NO. |
| 8047                      | 24-00500-00-WR | SANGAMON |                 |              |
| CONTRACT NO.              |                |          |                 |              |
| ILLINOIS FED. AID PROJECT |                |          |                 |              |




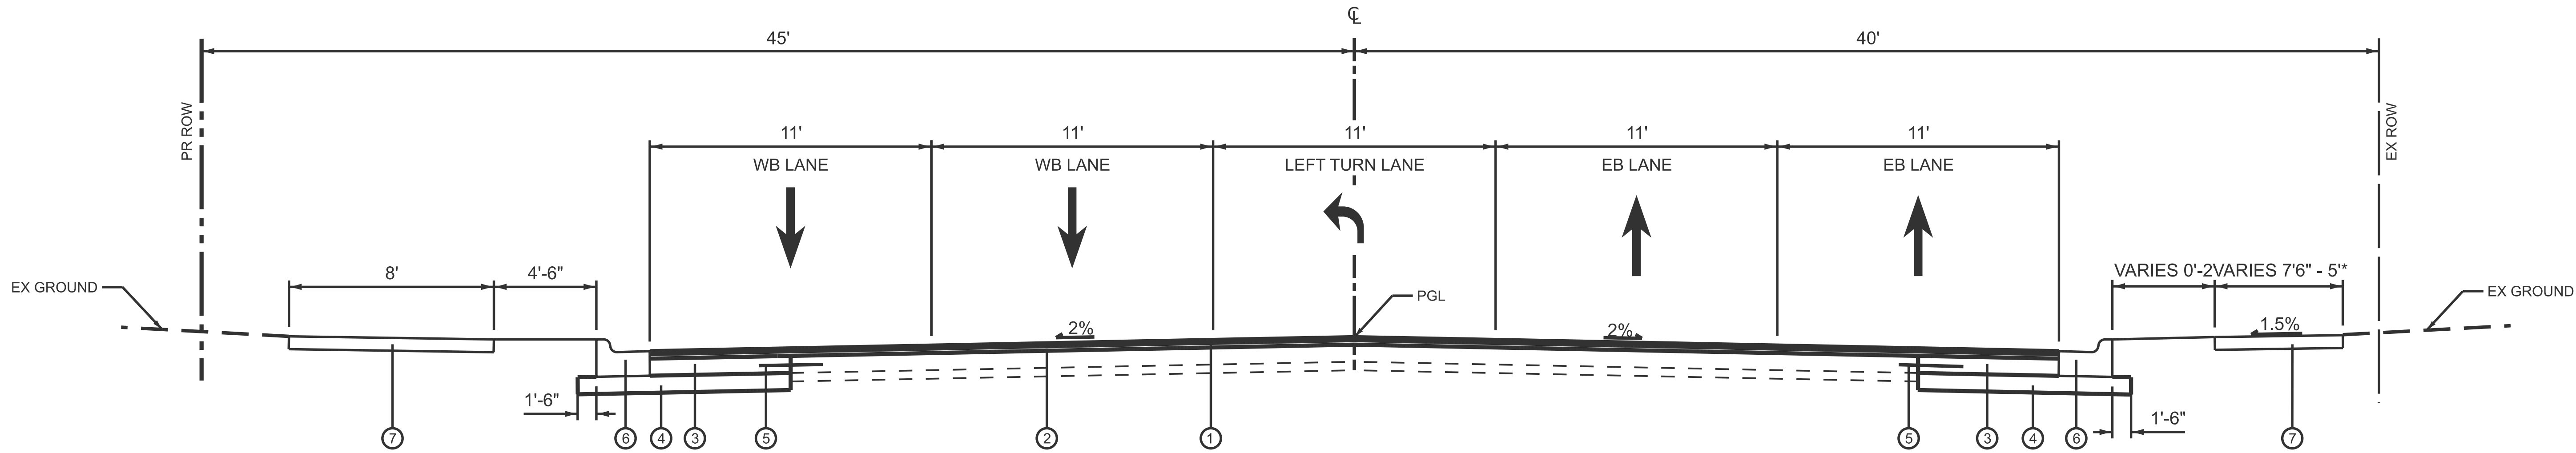

**PROPOSED TYPICAL SECTION  
WEST ILES AVENUE**

STA 17+97.13 TO STA 24+80.00

\* STA 20+24.45 TO STA 21+76.34

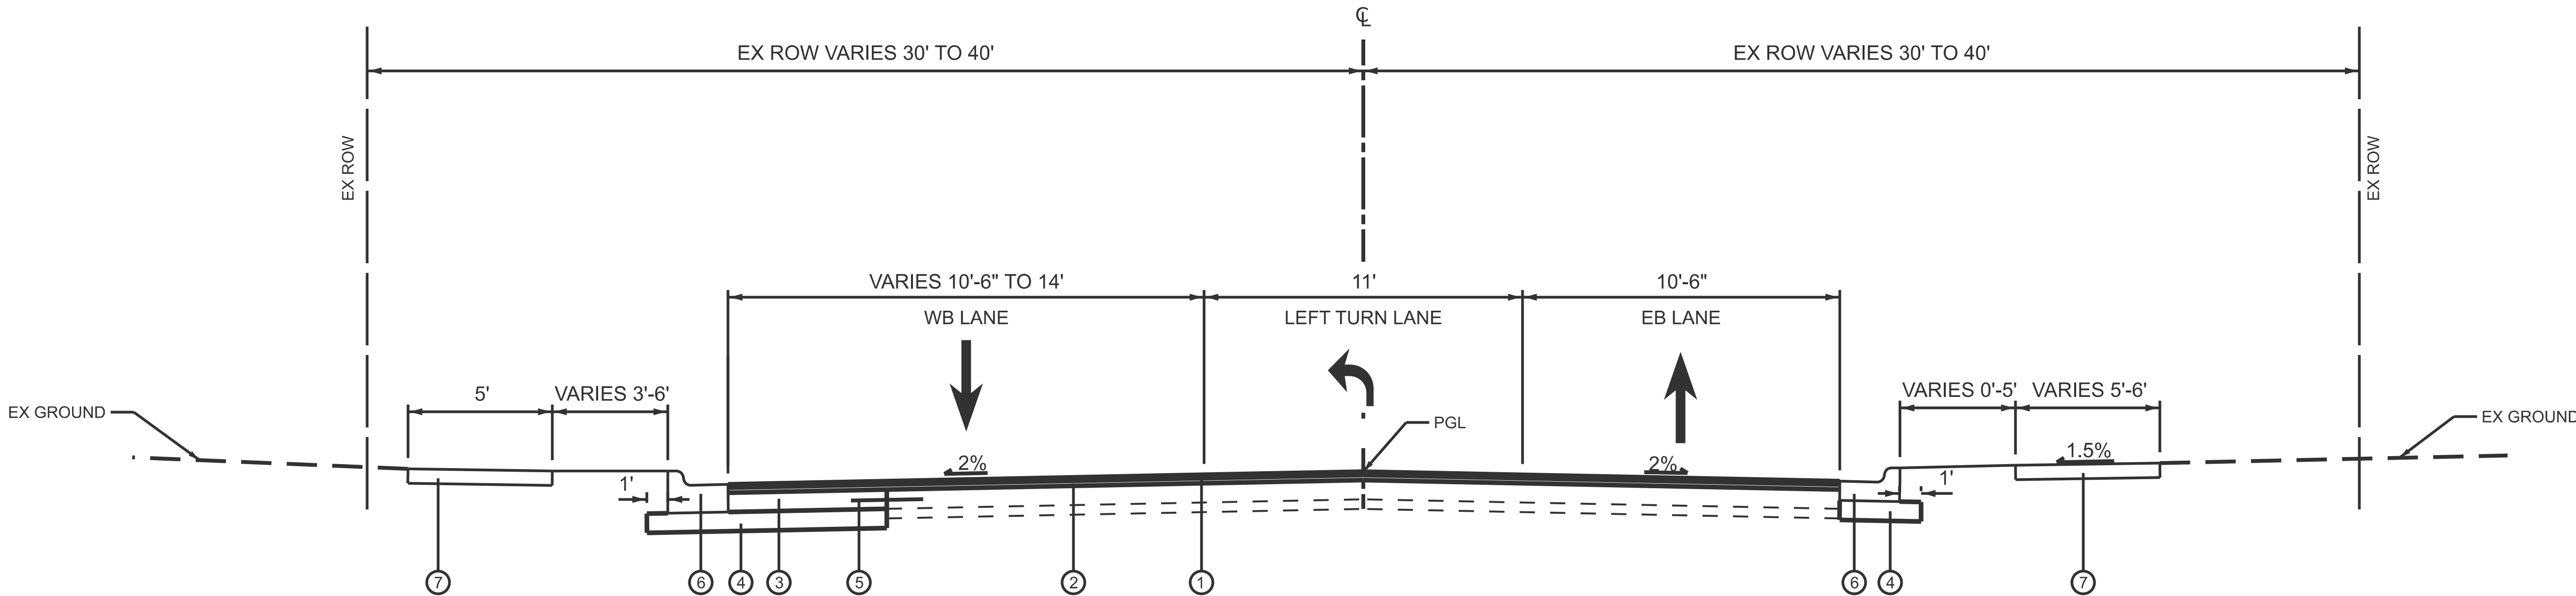

**PROPOSED TYPICAL SECTION  
WHITE OAKS DRIVE**

FROM STATION 98+80.00 TO STATION 102+10.00

- ① PROPOSED HMA SURFACE COURSE, IL 9.0, 1-1/4"
- ② PROPOSED HMA BINDER COURSE, IL 19.0, 2-1/4"
- ③ PROPOSED PCC BASE COURSE 10"
- ④ PROPOSED SUBBASE GRANULAR MATERIAL TYPE A 10"
- ⑤ DRILL AND GROUT #6 TIE BAR
- ⑥ PROPOSED COMB. CONC. CURB AND GUTTER, TYPE B-6.18
- ⑦ PROPOSED PORTLAND CEMENT CONCRETE SIDEWALK 6"

MODEL: Default  
FILE NAME: X:\Production\Files\2021\421-2002\PRJ\02\CAD\CAD Sheets\421-2002\_Border.dgn



|           |   |          |   |         |   |
|-----------|---|----------|---|---------|---|
| USER NAME | = | DESIGNED | - | REVISED | - |
|           |   | DRAWN    | - | REVISED | - |
|           |   | CHECKED  | - | REVISED | - |
| PLOT DATE | = | DATE     | - | REVISED | - |

STATE OF ILLINOIS  
DEPARTMENT OF TRANSPORTATION

WEST ILES AVENUE - WEST WHITE OAKS DRIVE TO IL ROUTE 4  
PROPOSED TYPICAL SECTIONS

SCALE: NTS SHEET OF SHEETS STA. TO STA.

|                           |                |          |                 |              |
|---------------------------|----------------|----------|-----------------|--------------|
| F.A.U.<br>RTE.            | SECTION        | COUNTY   | TOTAL<br>SHEETS | SHEET<br>NO. |
| 8047                      | 24-00500-00-WR | SANGAMON |                 |              |
| CONTRACT NO.              |                |          |                 |              |
| ILLINOIS FED. AID PROJECT |                |          |                 |              |